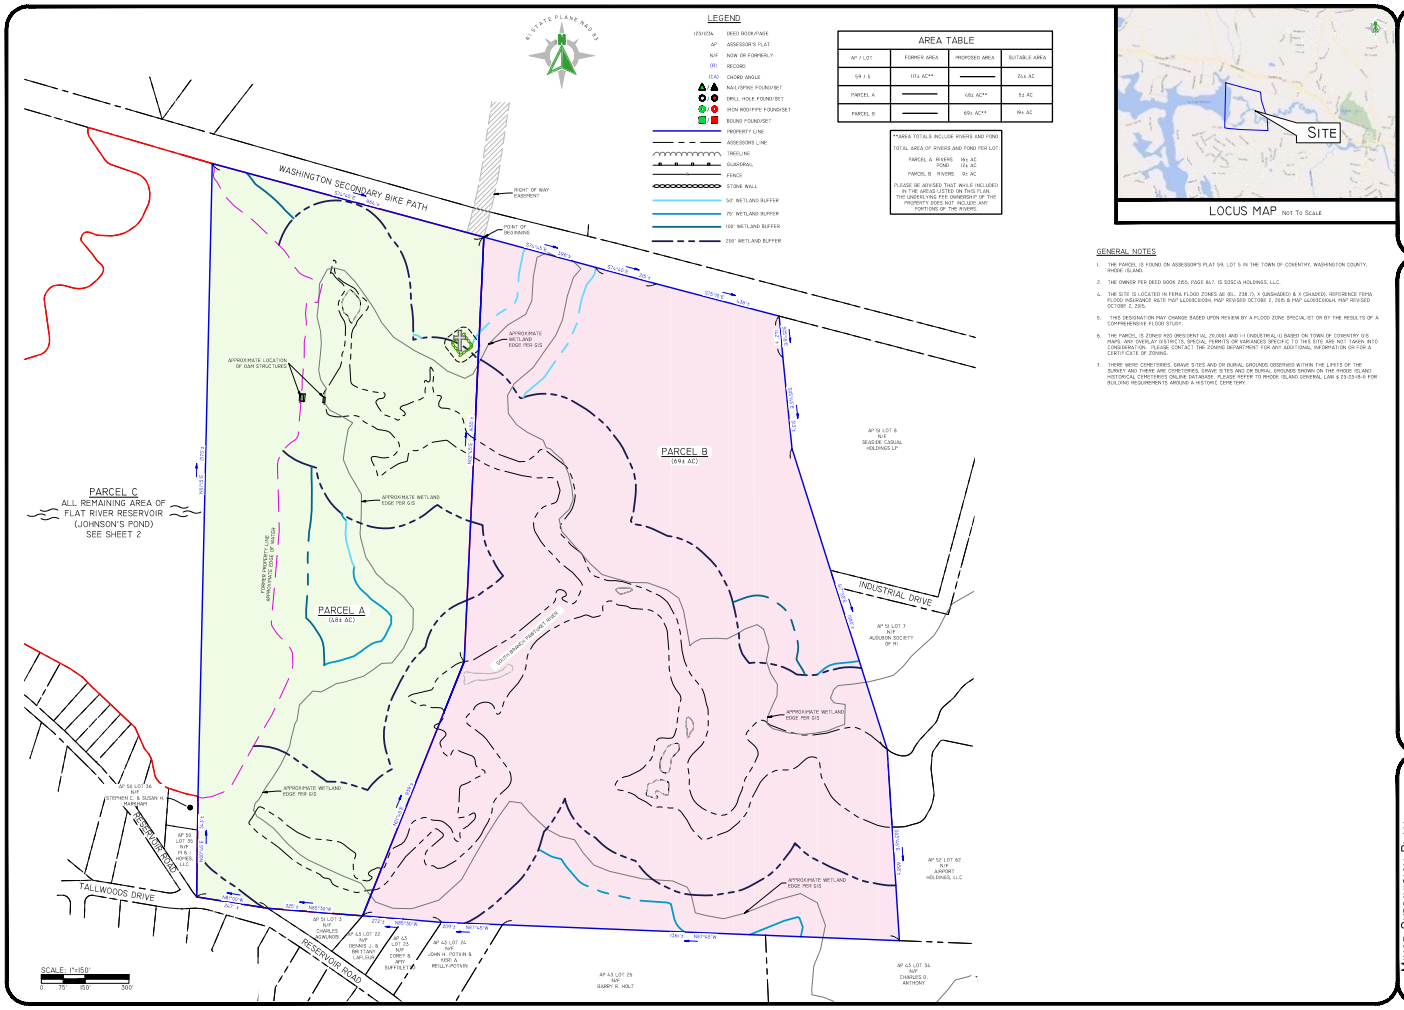

LEGEND

- 123/1234 DEED BOOK/PAGE
- AP ASSESSOR'S PLAT
- N/F NOW OR FORMERLY
- (R) RECORD
- (CA) CHORD ANGLE
- NAIL/SPIKE FOUND/SET
- DRILL HOLE FOUND/SET
- IRON ROD/PIPE FOUND/SET
- BOUND FOUND/SET
- PROPERTY LINE
- ASSESSORS LINE
- TREELINE
- GUARDRAIL
- FENCE
- STONE WALL
- 50' WETLAND BUFFER
- 75' WETLAND BUFFER
- 100' WETLAND BUFFER
- 200' WETLAND BUFFER

AREA TABLE

AP / LOT	FORMER AREA	PROPOSED AREA	SUITABLE AREA
59 / 5	117± AC**	———	21± AC
PARCEL A	———	18± AC**	3± AC
PARCEL B	———	69± AC**	19± AC

**AREA TOTALS INCLUDE RIVERS AND POND.
TOTAL AREA OF RIVERS AND POND PER LOT:
PARCEL A RIVERS 18± AC
POND 12± AC
PARCEL B RIVERS 9± AC
PLEASE BE ADVISED THAT WHILE INCLUDED IN THE AREAS LISTED ON THIS PLAN, THE UNDERLYING FEE OWNERSHIP OF THE PROPERTY DOES NOT INCLUDE ANY PORTIONS OF THE RIVERS.

LOCUS MAP Not To Scale

GENERAL NOTES

1. THE PARCEL IS FOUND ON ASSESSOR'S PLAT 59, LOT 5 IN THE TOWN OF COVENTRY, WASHINGTON COUNTY, RHODE ISLAND.
2. THE OWNER PER DEED BOOK 2155, PAGE 847, IS SOSCIA HOLDINGS, LLC.
4. THE SITE IS LOCATED IN FEMA FLOOD ZONES AE (EL. 238.7), X (UNSHADED) & X (SHADED). REFERENCE FEMA FLOOD INSURANCE RATE MAP (LOMR) ORIGINAL MAP REVISED OCTOBER 2, 2015 & MAP (LOMR) ORIGINAL MAP REVISED OCTOBER 2, 2015.
5. THIS DESIGNATION MAY CHANGE BASED UPON REVIEW BY A FLOOD ZONE SPECIALIST OR BY THE RESULTS OF A COMPREHENSIVE FLOOD STUDY.
6. THE PARCEL IS ZONED R20 (RESIDENTIAL 20,000) AND I-1 (INDUSTRIAL-1) BASED ON TOWN OF COVENTRY GIS MAPS. ANY OVERLAY DISTRICTS, SPECIAL PERMITS OR VARIANCES SPECIFIC TO THIS SITE ARE NOT TAKEN INTO CONSIDERATION. PLEASE CONTACT THE ZONING DEPARTMENT FOR ANY ADDITIONAL INFORMATION OR FOR A CERTIFICATE OF ZONING.
7. THERE WERE CEMETERIES, GRAVE SITES AND OR BURIAL GROUNDS OBSERVED WITHIN THE LIMITS OF THE SURVEY AND THERE ARE CEMETERIES, GRAVE SITES AND OR BURIAL GROUNDS SHOWN ON THE RHODE ISLAND HISTORICAL CEMETERIES ONLINE DATABASE. PLEASE REFER TO RHODE ISLAND GENERAL LAW § 23-23-18.4 FOR BUILDING REQUIREMENTS AROUND A HISTORIC CEMETERY.

DiPrete Engineering
Two Stafford Court Cranston, RI 02920
M 401.943.1000 Fax 401.464.4000 www.dipreteeng.com
Boston • Providence • Newport

NO.	DATE	DESCRIPTION
1	4/5/18	PRELIMINARY

MINOR SUBDIVISION PLAN
1600 FLAT RIVER ROAD
COVENTRY, RHODE ISLAND
PLAT 59 LOT 5

PREPARED FOR:
ANGELICA LAW, LLC
1600 FLAT RIVER ROAD
COVENTRY, RHODE ISLAND 02816

SHEET 1 OF 2